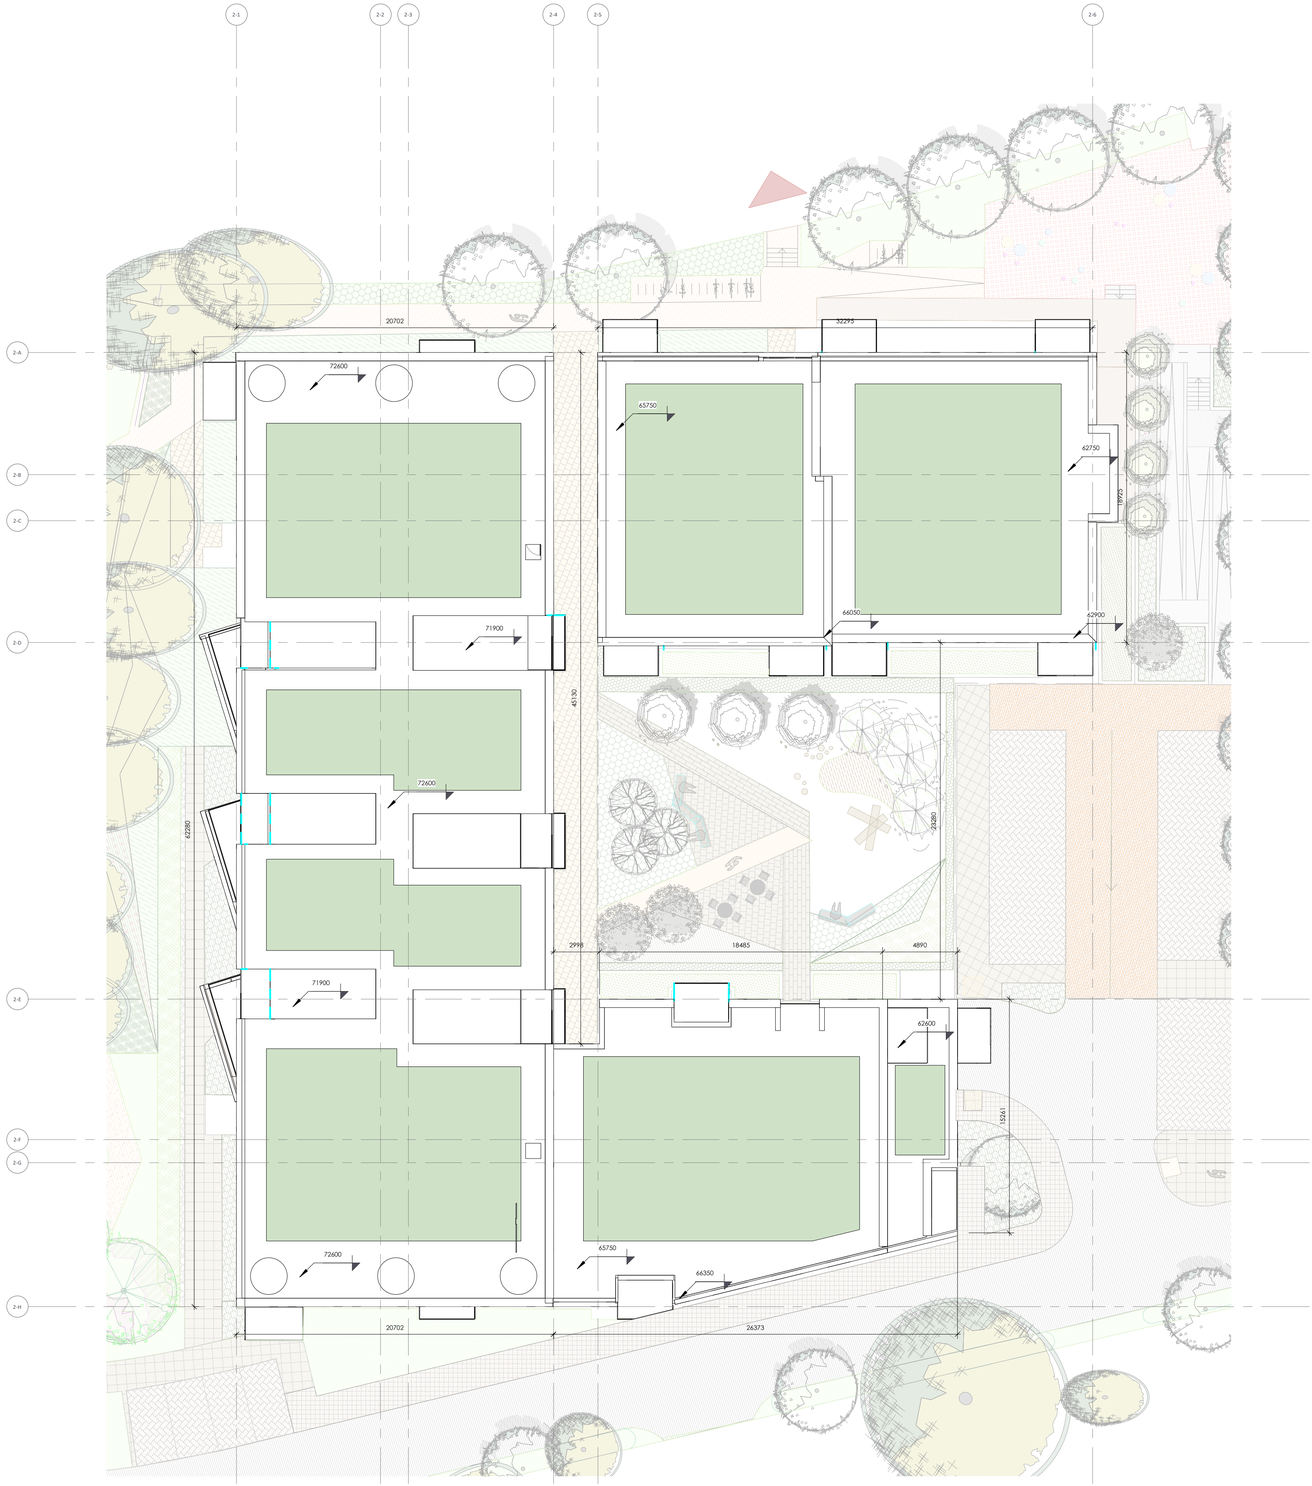

Blocks B-C Roof Level

Revision Description	Date	Rev. No.	Issued by
ABP SHD Submission	27.06.2019	A	SK

Figured dimensions only to be used. This drawing is copyright of O'Mahony Pike Architects Ltd. All information is shared as per approved use in accordance with BS1192(2007) + A2(2016), Table 5; Standard Codes for Suitability of Models and Documents. If the 'Status' field is empty, this information has been shared at S0 - WIP.

o'mahony pike

architecture|urban design
email: info@omahonypike.com
tel: +353 1 202 7400
fax: +353 1 283 0822
www.omahonypike.com

Dublin
The Chapel
Mount St. Anne's
Milltown, Dublin 6
D06 XN52 Ireland

Cork
26 South Mall
Cork City
Co. Cork
T12 R2RV Ireland

Project No.: 1825 **Scale @ A1:** 1 : 200
Project Lead: MH **Date Printed:** 27.06.2019
Drawn By: SK **Current Rev.:** A **Status:** S0
Model No.: 0000-OMP-00-ZZ-M3-A-0001
Purpose: PL

Project: Proposed Residential Development at Churchview Road
Location: Churchview Road, Killiney, Co. Dublin
Client: Strand Court Limited

Drawing Title: Blocks B-C Roof Level
Drawing No.: 1825-OMP-B2-RF-DR-A-1106